TB_REV-2_(RELEASED 01/21/2022)

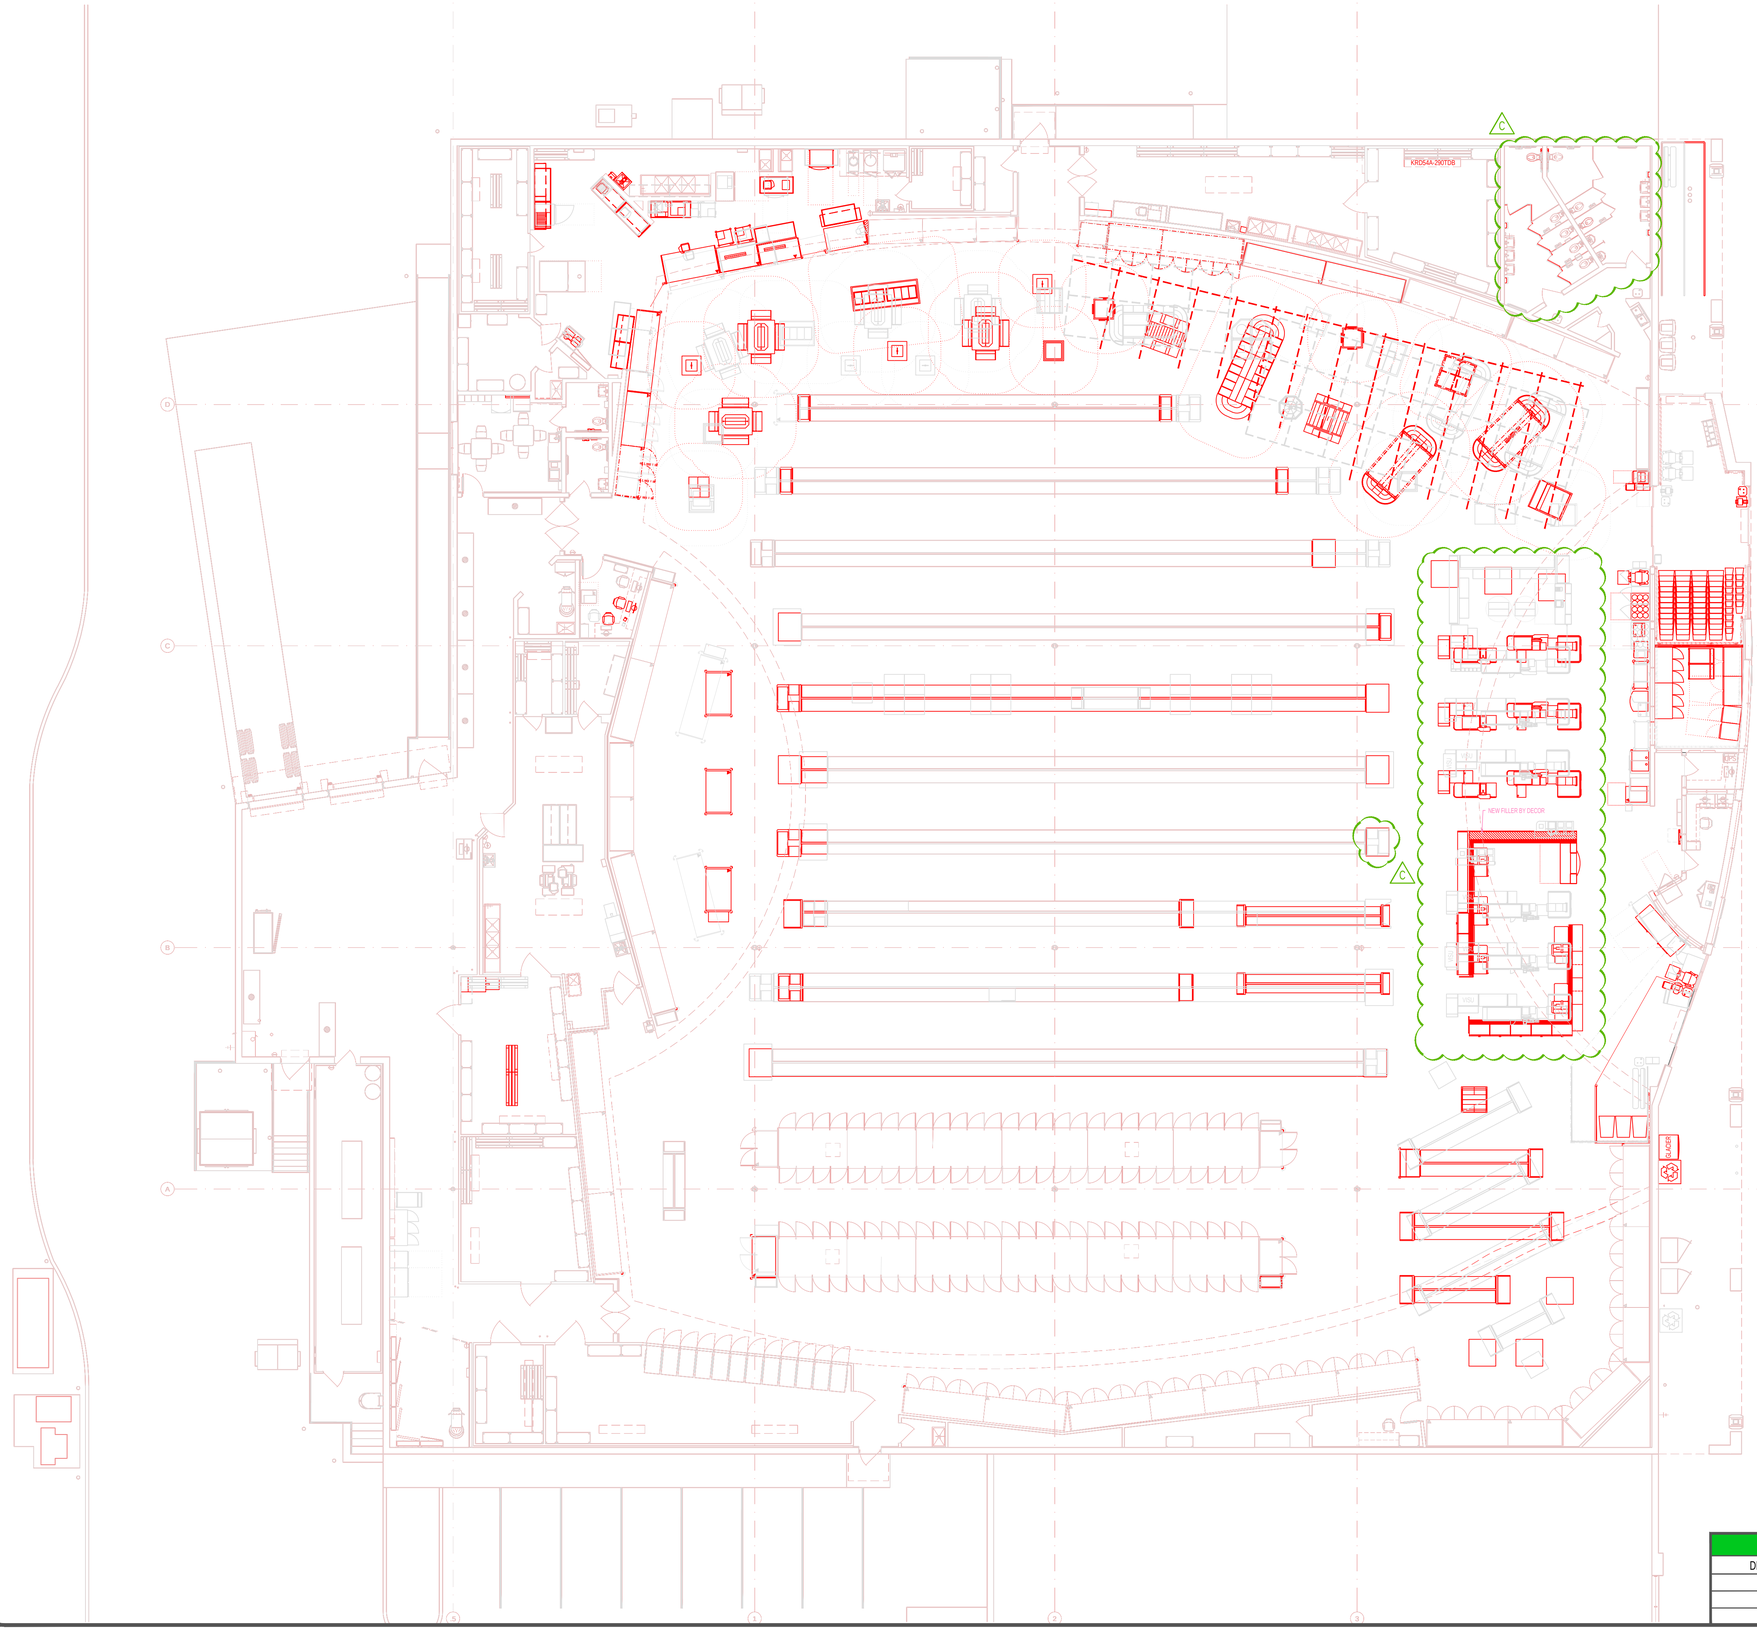

Retail Business Services

FOOD LION

DISCLAIMER

This document has been developed by RBS Store Development for use by authorized RBS Associates or consultants. It has been developed for conceptual use only and shall not be used for construction purposes. A construction document must be drawn and sealed by a licensed architect and engineer who has knowledge of site conditions, local ordinances, and all relevant government requirements for the project location. Owner makes no representation or warranty regarding the accuracy, completeness, or adequacy of this document, and assumes no responsibility for any conclusions or interpretations made on the basis of such information.

SYMBOL LEGEND

HANGING SCALE	S	FLOOR DRAIN	
BAG RACK	B	GUARD POST	EXISTING / NEW
FIRE EXTINGUISHER	FE	CORNER GUARD	EXISTING / NEW
HOSE CONNECTION	HB	EYE WASH STATION	
HOT WATER CONNECTION	HWHB		

REFER TO SUPPLEMENTAL LEGEND FOR ADDITIONAL SYMBOLS

WALL LEGEND

	EXISTING	NEW
INTERIOR WALL		
INTERIOR PARTIAL HT WALL		
EXTERIOR WALL		
COOLER/FREEZER PANEL		
EXISTING TO BE DEMOLISHED		

SCOPE OF WORK LEGEND

		MODIFIED REMODEL WORK	
NEW (REMODEL WORK)	N		
RELOCATE (MODIFIED REMODEL WORK)	R		
NEW (MAINTENANCE COMMENTS)	M	EXTEND	EX
INVENTORY (OWNED)	I	REDUCE	RD
TBD (IN DEVELOPMENT)	T	RE-SKIN	RS
VENDOR SUPPLIED	V	RE-MERCH	RM
PROJECT LIMITS			

PROJECT NOTES

REVISIONS

C	8/19/2022	C RELEASE
B	7/8/2022	B RELEASE
A	06/17/2022	A RELEASE

MEETINGS

LEADERSHIP REVIEW	##########
BUSINESS OWNER REVIEW	04/05/2022
OPERATIONS REVIEW	04/26/2022

PROJECT INFO

DATE:	06/17/2022	DRAWN BY:	DONNA STULL
DECOR:	35.21 DECOR	CHECKED BY:	AMANDA EDWARDS
PROJECT NUMBER:	1657FLMK22	PROJECT MANAGER:	AMANDA EDWARDS

PLAN STATUS: **APPROVED**

PLAN TITLE: **OVERLAY PLAN**

SCALE: 3/32" = 1'-0" | SHEET #: FP-3

STORE INFO

ADDRESS:	4330 E TENTH STREET
ADDRESS:	GREENVILLE, NC
SIZE:	226' X 196'
SEGMENT SPEND:	LEVEL 3
LAST REMODEL:	2014

FOOD LION

1657

SIGN-OFF APPROVALS

DIRECTOR	DATE	DIRECTOR	DATE

FILE NAME: X:\ENG\PRELIM\MKRYSTOR\FP-LANS\FOOD LION\1600\1657\1657FLMKP22\CURRENT DRAWINGS\1657AU0L_C.DWG Aug 19, 2022 - 1:35pm