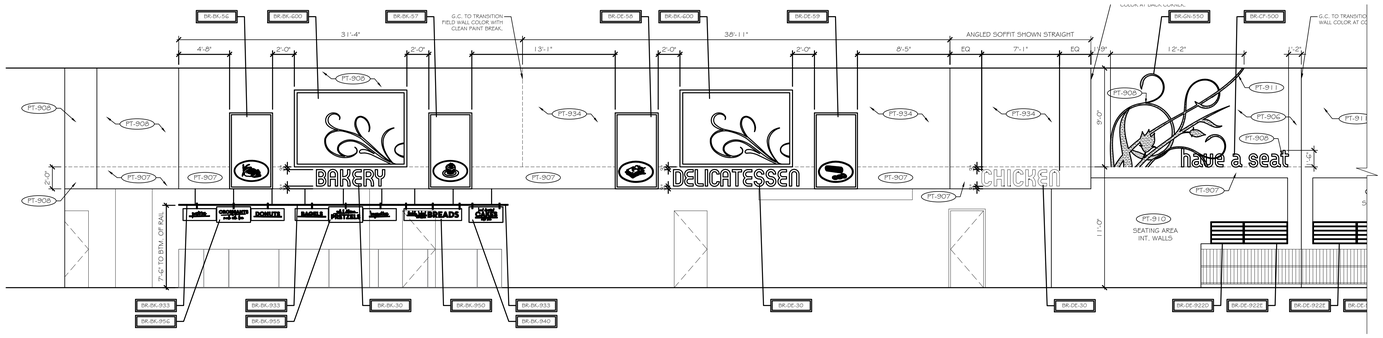

I BAKERY / DELI / BISTRO / SEATING
SCALE: 3/16" = 1'-0"

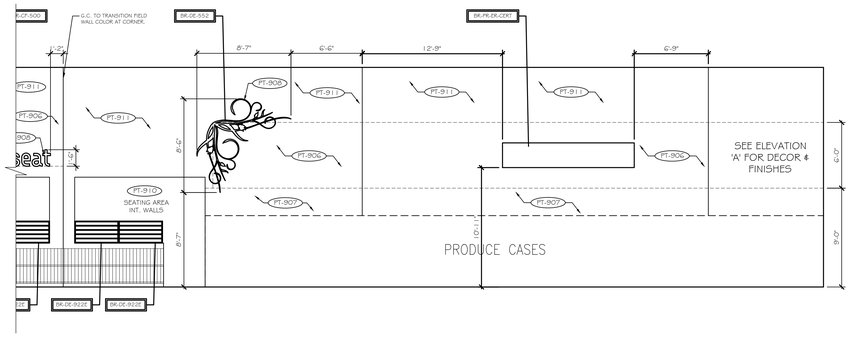

J SEATING / PRODUCE
SCALE: 3/16" = 1'-0"

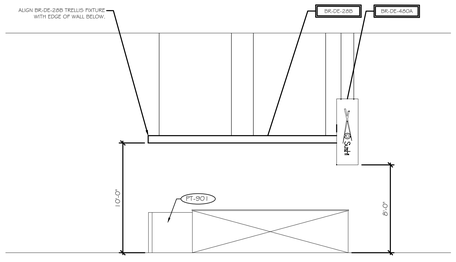

K CULINARY KIOSK
SCALE: 3/16" = 1'-0"

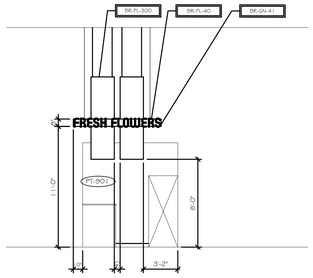

L FLORAL KIOSK
SCALE: 3/16" = 1'-0"

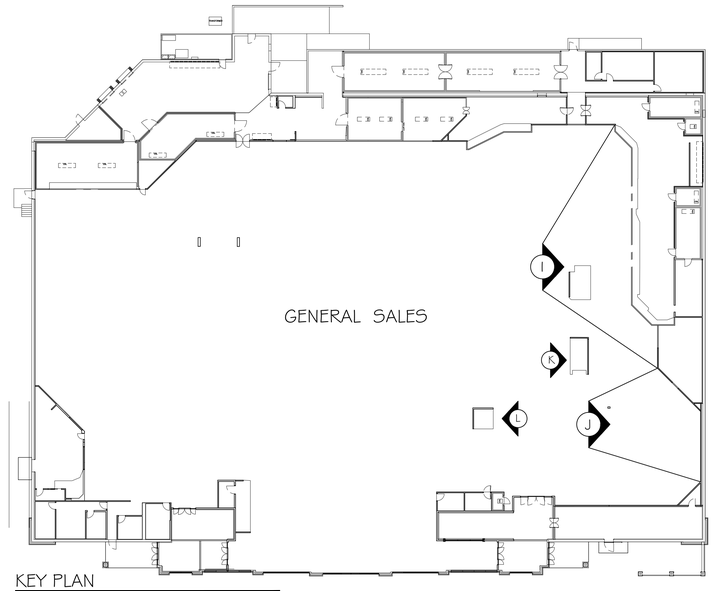

KEY PLAN
NTS

FINISH SCHEDULE (WALLS)
FOR REFERENCE ONLY. REFER TO ARCH. CD'S FOR SPECIFICATIONS.

SYMBOL	DESCRIPTION	NOTES	KROGER DIRECT BUY	FURNISHED BY G.C.
	BUMPER:			
CR-901	NUCAP GREENGUARD 2 #6091 "DARK PUTTY"- FOR USE ON CL-901	WALL SURFACES		•
CR-902	NUCAP GREENGUARD 2 #6021 "IVROIRY"	FITTING RM. ON PERIMETER OF SLORE		•
	CLADDING:			
CL-901	FILTROIX ALUMINUM STOREFRONT AND ENTRANCES COLOR - CLEAR ANODIZED	NEW CONSTRUCTION		
CL-902	FILTROIX ALUMINUM STOREFRONT AND ENTRANCES COLOR - DARK BRONZE ANODIZED	REMODELING TO MATCH EXISTING		
CL-903	BALER CRYSACO INDUSTRIES WINDOW SHADING - CHALK	SEATING AREAS		
CL-904	HORIZON SHAMIR 3/4" X 3/4" EXTRUDED PLASTIC KOROGUARD 6875 - OYSTER	ENDS OF WALLCOVERING		•
CL-905	PRINTED PEP PANELING - MARLITE - VERTICAL GRAIN, ARTISAN PEP - #1408 MONTEREY SAND	WAINSCOT TO 3'-6"		•
CL-906	KENAITE PEBBLE SURFACE WHITE - FRP PANELS	SERVICE PREP		•
CL-907	KENAITE SMOOTH WHITE - FRP PANELS			
CL-908	HONDEN COATED STEEL COLUMN WRAP	GENERAL SALES	•	
CL-909	HONDEN COATED STEEL COLUMN WRAP			•
CL-910	MARLITE SURFACES PANELS - 4'X8'X.16 SS	SERVICE PREP		•
CL-911	SOLID MAPLE 3/4" WINDOW MUNTIN STYLE	TRIM		
CL-912	SLOTTED PEGBOARD PANELS- 3" O.C. GROOVES	FLORAL WALLS		•
CL-913	COCOA MAPLE w/2" NARROW REVEALS- 7739-58			
CL-914	MARLITE TILT WALL PANELS - CUSTOM PATTERN ARTISAN PEP - #1408 MONTEREY SAND	VALUE OPTION FOR PREP WALLS		•
CL-915	PLUMBING FIXTURE - PRINTED PEP FOLDING - MARLITE - ARTISAN PEP - "DEEP GRAIN" #1115 MADAGASCAR	SEATING AREA		•
CL-916	MARLITE TILT WALL PANELS - FABRIC LOOK - MARLITE - CHEESE SHOP LOW WALL - CUSTOMER FACING SIDE	CHEESE SHOP LOW WALL		•
CL-917	MASTERTOP - AVONITE SOLID SURFACING - 1"- 2" ONE IVORY - CAP FOR LOW WALLS LESS THAN 6'-0"	SHOPPE PREP WALLS		
CL-918	RETRO POINT DE TANGO BODY & TOP - CORIAN DEEP NIGHT SKY - CAP LOW WALLS LESS THAN 6'-0"	SHORT SEATING AREA WALLS		
	CERAMIC TILE:			
CT-901	SCHLUTER SYSTEMS JOLLY EDGE PROTECTION - STEEL/MAT	ENTRANCE CORNER TILE AND FLOOR PROTECTION		
CT-902	DAL-TILE TILE - MODA RED TEN THIRTY - CERAMIC TILE 4"x12", 9140 - 11-2100 WHITE	TOILET RM. FLOORS		
CT-903	DAL-TILE TILE - MODA RED TEN THIRTY - CERAMIC TILE 4"x12", 9140 - 11-3050 BROWN	TOILET RM. WALLS		
CT-904	DAL-TILE TILE - URBAN COLLECTION THREADS RECTIFIED PORCELAIN TILE - 12"x24" - SAND	DAIRY PREP MAIN WALL AT PREP ALCOVE WALL		
CT-905	DAL-TILE TILE - URBAN COLLECTION THREADS RECTIFIED PORCELAIN TILE - 12"x24" - WALNUT	DELI PREP MAIN WALL - DAIRY PREP ALCOVE WALL		
CT-911	DALTILE - SLATE COLLECTION NATURAL STONE TILE 12"x 12" - AUTUMN MIST 5772	THRESHOLD SURFACE - FLOORS AND WALLS		
CT-912	DALTILE - STACKED STONE NATURAL STONE 7"x 16" - SHANGHAI RUST 5349	FIREPLACE SURROUND		
CT-913	AMERICAN OLEAN - SPECTRAL DELITE #114 BRUIN	KINDERKOHLER BAR BACKSPLASH		
CT-914	DAL-TILE TILE - URBAN COLLECTION THREADS RECTIFIED PORCELAIN TILE - 12"x24" - OLIVE MATTE	WALL BEHIND COUNTER		
CT-915	DAL-TILE TILE - URBAN COLLECTION THREADS RECTIFIED PORCELAIN TILE - 12"x24" - OYSTER MATTE	TOILET RM. FLOORS		•
		TOILET RM. WALLS		•
	GROUT:			
CG-001	TEC ACCUCOLOR EFX EPOXY #932 MOCHA	QUARRY TILE FLOORS		•
CG-002	TEC ACCUCOLOR EFX EPOXY #933 STANDARD GRAY	TOILET RM. FLOORS		•
CG-003	TEC POWERGROUT #909 STERLING	TOILET RM. WALLS		
CG-004	TEC ACCUCOLOR EFX EPOXY #929 COFFEE	FLOORS		•
CG-005	TEC POWERGROUT #940 ANTIQUE WHITE	WALLS		•
CG-006	TEC POWERGROUT #941 RAVEN	KINDERKOHLER BAR BACKSPLASH		•
	PAINT:			
PT-901	#SW 7004 - SNOWBOUND	GENERAL SALES DARK		•
PT-902	#SW 7723 - COLONY BUFF	EXPOSED COLUMNS, STEEL, CEILINGS		•
PT-903	#SW 7026 - GRIFFIN			•
PT-904	#SW 6712 - LUAU GREEN	FLORAL SPORTS HARDTOWN		•
PT-905	#SW 6710 - MELANGE GREEN	FLORAL GARDEN FOOD ENTRY		•
PT-906	SW 6679 - AFTERNOON	PRODEL FOOD DRYWALL		•
PT-907	#SW 6083 - SABLE	PRODUCE CASES, DOOR JAMBS, ACCENT WALLS, COLUMN WRAP, SOFFITS		•
PT-908	#SW 6659 - ADVENTURE ORANGE	PRODUCE CAFE SEATING		•
PT-909	#SW 6073 - PERFECT GREIGE	ARCH MOUNTS, ACCENT WALLS		•
PT-910	#SW 7011 - NATURAL CHOICE	PHARMACY & SEATING INTERIOR		•
PT-911	#SW 6700 - DAYBREAK	FRONT OF STORE PRODUCE HARDWARE		•
PT-912	#SW 6494 - LAKESHORE			•
PT-913	#SW 6495 - GREAT FALLS	TERRAZZE MEAT WRAPPING		•
PT-914	#SW 6654 - SURPRISE AMBER	FLORAL CASH WRAP		•
PT-915	#SW 6657 - AMBER WAVE	ACE PAPER MEAT FLORAL		•
PT-916	#SW 6528 - COSMOS	DAIRY PHARMACY		•
PT-917	#SW 7025 - BACKDROP	WOOD WRAPS ENTERTAINMENT FRONT OF STORE		•
PT-918	#SW 6687 - LANTERN LIGHT	TOYS		•
PT-919	#SW 6334 - FLOWER POT			
PT-920	#SW 6682 - JUNE DAY	WALL CABS, TERRAZZO BASE, CEILING SOFFIT PLAYLAND		•
PT-921	#SW 6702 - LIVELY YELLOW	HARDWARE MATERIALS PURCHASED AS		•
PT-922	#SW 6711 - PARAKEET	LOCKER, STORAGE, CUSTOMER SERVICE		•
PT-923	#SW 6492 - JETSTREAM	POOL & PATIO		•
PT-924	#SW 6485 - RAIN DROP	POOL & PATIO		•
PT-925	#SW 6713 - VERDANT	HOME STENCIL		•
PT-926	#SW 6907 - FORSYTHIA	TOYS		•
PT-927	#SW 6905 - GOLDFINCH	HARDWARE AUTO PART		•
PT-928	#SW 6643 - YAM	DEAD SEAFOOD SEATING		•
PT-929	#SW 6821 - EMOTIONAL	DEAD BOOKS HANGING LARGE PARTS		•
PT-930	#SW 6965 - HYPER BLUE	KROGER LOGO		•
PT-931	#SW 6990 - CAVIAR			•
PT-932	#SW 6674 - JONQUIL			•
PT-933	#SW 6790 - ADRIATIC SEA			•
PT-934	#SW 6676 - BUTTERFIELD			•
PT-935	#SW 6656 - SERAPE			•
PT-936	#SW 6536 - SEARCHING BLUE			•
PT-937	#SW 6716 - DANCING GREEN			•
PT-938	#SW 6718 - OVERT GREEN			•
PT-939	#SW 6607 - RED TOMATO			•
PT-940	#SW 6615 - PEPPERY			•
PT-941	#SW 6703 - FROLIC			•
PT-942	#SW 7037 - BALANCED BEIGE	FIELD COLOR TRANSITION TEST AREA WHEN USING TK		
PT-943	#SW 4091 - SILVER BRITE	FIELD COLOR AT WINDOW AT OPEN MEZZANINE		•
PT-951	WOOD STAIN #SW 3134 - WEATHERED TEAK	WOOD WRAPS AT VISUALLY CUSTOMER - FACING WALLS		
PT-954	#SW 6784 - BRAVO BLUE	BEAUTY + WELLNESS		
	RESILIENT WALL BASE			
RB-901	FLEXCO CORP.- TRANSITION #056 MILK CHOCOLATE			•
RB-902	ROPPE- RUBBER COVE BASE #193 BLACK, BROWN			•
	WALL COVERING			
WC-901	MDC WALLCOVERING- SENTEX TRANQUILITY	FITTING ROOMS		•
WC-902	DECOY - 3006/104/120	INTERIOR		
WC-903	MDC WALLCOVERING- SENTEX TRANQUILITY	FITTING ROOMS		•
WC-904	DECOY MOCKY - 3903/104/120	ENTRIES		
WC-905	MDC WALLCOVERING STRAIGHT UP 9/2-50-1-14	PHARMACY		•
WC-906	SUNSCREEN MESH CUSTOMIZED	& WAITING AREA		•
CR-901	KOROGARD CORNER GUARD - 6875 OYSTER			•
WP-1	ZINSSER SHIELDZ - WALL COVERING PRIMER			•

MISCELLANEOUS DECOR/FINISH NOTES:

1. FIELD VERIFY ALL WALL DECOR DIMENSIONS PRIOR TO INSTALLATION. BRING ANY MAJOR DISCREPANCIES TO IMMEDIATE ATTENTION OF CLIENT PROJECT MANAGER.

2. ALL EXPOSED HVAC AND OPEN CEILING STRUCTURE ARE NOT PAINTED. PAINT COLUMNS (PT-907) FROM FLOOR TO STEEL DECK. IF STORE IS AN EXPANSION OR REMODEL, PAINT STRUCTURE TO MATCH EXISTING.

3. CEILING, BRACES, & HVAC DUCTING THAT ARE ABOVE THE LIGHT LINE ARE NOT PAINTED

4. PAINT HVAC PARALLEL TO AND ATTACHED TO WALLS TO MATCH ADJACENT WALL COLOR.

5. REMODELS- PAINT ALL MECHANICAL DUCTS THAT ARE ENTIRELY BELOW THE MAIN SALES AREA LIGHTING AND WITHIN 20' OF A WALL PT-909. IF MECHANICAL DUCT THAT IS WITHIN 20' OF WALL RUNS VERTICAL TO BE BOTH ABOVE AND BELOW THE MAIN SALES LIGHTING, THEN PAINT COLOR WILL TRANSITION 2' ABOVE LIGHTS. ABOVE TRANSITION LINE, PAINT (PT-907) PAINT ALL MECHANICAL DUCTS THAT ARE MORE THEN 20' FROM WALL (PT-909)

6. MARKETPLACE: DO NOT PAINT ANY MECHANICAL DUCTS OR PIPING.

7. ALL HVAC WALL GRILLES TO BE PAINTED TO MATCH SURROUNDING WALL BACKGROUND COLOR (FIELD), UNLESS OTHERWISE NOTED.

8. REFER TO ARCHITECTURAL DRAWINGS FOR LAY IN CEILING COLOR AND COLUMN COLOR.

9. ALL PAINTABLE DOORS VISIBLE TO CUSTOMERS TO BE PAINTED (PT-907) UNLESS FACTORY FINISHED, OR NOTED OTHERWISE

10. ALL BACKGROUND COLOR WALL FINISHES TO EXTEND 6" MINIMUM BEHIND LINE OF SIGHT AT PERMANENT FIXTURES OR CASEWORK.

11. ALL WALL PAINT FINISHES FROM FINISH FLOOR TO BE EGGSHELL. STENCIL PAINT FINISHES TO BE FLAT.

12. END OF TILE RUNS AND OUTSIDE CORNERS TO RECEIVE SCHLUTER STRIPS. REFER TO ARCHITECTURAL SPECIFICATIONS.

13. ALL CORRIDORS TRAVERSED BY, OR VISIBLE TO CUSTOMERS (STOCKROOMS OR RESTROOMS) TO RECEIVE WALL BASE AND CLADDING TO 3'-6" A.F.F. AND PAINT FROM 3'-6" A.F.F. TO CEILING, OR ROOF DECK. REFER TO FINISH ELEVATIONS FOR WALL FINISHES.

14. ALL FRONT, BACK AND UNDERSIDE OF SOFFIT TO BE PAINTED. COLOR AS INDICATED ON THE PLAN. IF COLOR IS NOT INDICATED COORDINATE WITH KROGER PA.

15. COLUMN WRAP INFORMATION TO BE FOUND IN ARCHITECTURAL FINISH SPECIFICATIONS.

16. HANG ALL DECOR AT 8'-0" A.F.F. TO BOTTOM OF DECOR UNLESS NOTED OTHERWISE ON PLAN OR ELEVATIONS.

17. REFER TO ARCHITECTURAL CONSTRUCTION DRAWINGS FOR WALL AND FLOOR FINISHES IN BACK ROOMS, STOCK ROOMS, CONFERENCE ROOMS, OFFICES, AND ANY OTHER SPACES NOT VISIBLE TO CUSTOMERS.

18. DECOR INSTALLATION CONTRACTOR TO SUPPLY AND INSTALL PAINT FOR STENCILED WALL DECOR USING STENCIL TRANSPARENCIES PROVIDED BY DECOR MANUFACTURER. DECOR INSTALLATION CONTRACTOR TO FURNISH EQUIPMENT NECESSARY TO PROJECT TRANSPARENCIES ONTO WALL AT THE SIZES INDICATED ON THE FINISH ELEVATIONS.

19. KROGER PROJECT MANAGER TO COORDINATE FINAL LOCATION OF SUSPENDED DECOR WITH VENTS TO AVOID BLOWING DECOR AROUND.

20. THE CONTRACTOR RESPONSIBLE FOR THE DECOR INSTALLATION SHALL PROVIDE ALL SUPPORTS, CABLING, AND MISCELLANEOUS HARDWARE FOR DECOR INSTALLATION. CONTRACTOR RESPONSIBLE FOR THE DECOR INSTALLATION SHALL PAINT EXPOSED SUPPORTS, BRACKETS AND FASTENERS TO MATCH ADJACENT SURFACE. NOTHING TO BE ATTACHED TO BOTTOM OF ROOF DECK OR CEILING GRID. ALL ATTACHMENTS OR CROSS MEMBERS FOR ATTACHMENT MUST BE FROM THE TOP CHORD OF JOIST.

21. PAINT NON-GALVANIZED COOLER FACES VISIBLE TO CUSTOMERS IN SERVICE PREP AREAS TO MATCH ADJACENT TILE OR CLADDING COLOR.

22. PROVIDE 4 INSTALL 12" MDF TRIM AROUND FITTING ROOM ENTRY OPENINGS AND TOP OF WALLS. FINISH (PT-907)

23. THE FOLLOWING ITEMS TO BE PROVIDED BY C.I.P. AND INSTALLED BY CLIENT
   a. GENERAL AISLE DIRECTORIES SLOGANS
   b. IN-AISLE BRACKETS
   c. "LIVE NATURALLY" FREE FROM 101 AISLE MARKER SLOGAN KIT - TO BE INSTALLED ON FOD AISLE MARKERS, BY FOD RELAY

d fab DESIGN FABRICATIONS
1100 EAST MANDOLINE AVE. SUITE 100
MADISON HEIGHTS, MI 48071
T 800.968.9440
F 248.597.0988
designers@dfabdesign.com

COPYRIGHT © 2020

ALL DRAWINGS AND DESIGNS ARE THE SOLE PROPERTY OF DESIGN FABRICATIONS, INC. THESE DRAWINGS ARE NOT TO BE COPIED WITHOUT WRITTEN CONSENT FROM DESIGN FABRICATIONS, INC. THESE DRAWINGS WERE PREPARED EXCLUSIVELY FOR THIS PROJECT. IT IS ILLEGAL FOR UNAUTHORIZED PERSONS TO USE THESE DRAWINGS OR DESIGNS FOR ANY OTHER PROJECT.

DO NOT SCALE DRAWINGS- USE FIGURED DIMENSIONS ONLY.

SHEET TITLE
DECOR & FINISH ELEVATIONS

PROJECT NAME
KROGER R-500

PROJECT LOCATION
9480 W. BROAD STREET
RICHMOND, VA

ISSUED FOR	DATE
REVIEW	12/01/20
100%	12/15/20

NO.	REVISED BY:	DATE
1	AWM	12/10/20

DRAWN
BP
CHECKED
BP
SCALE
3/16"= 1'-0"
JOB NO.
2011-10
SHEET #
12.3