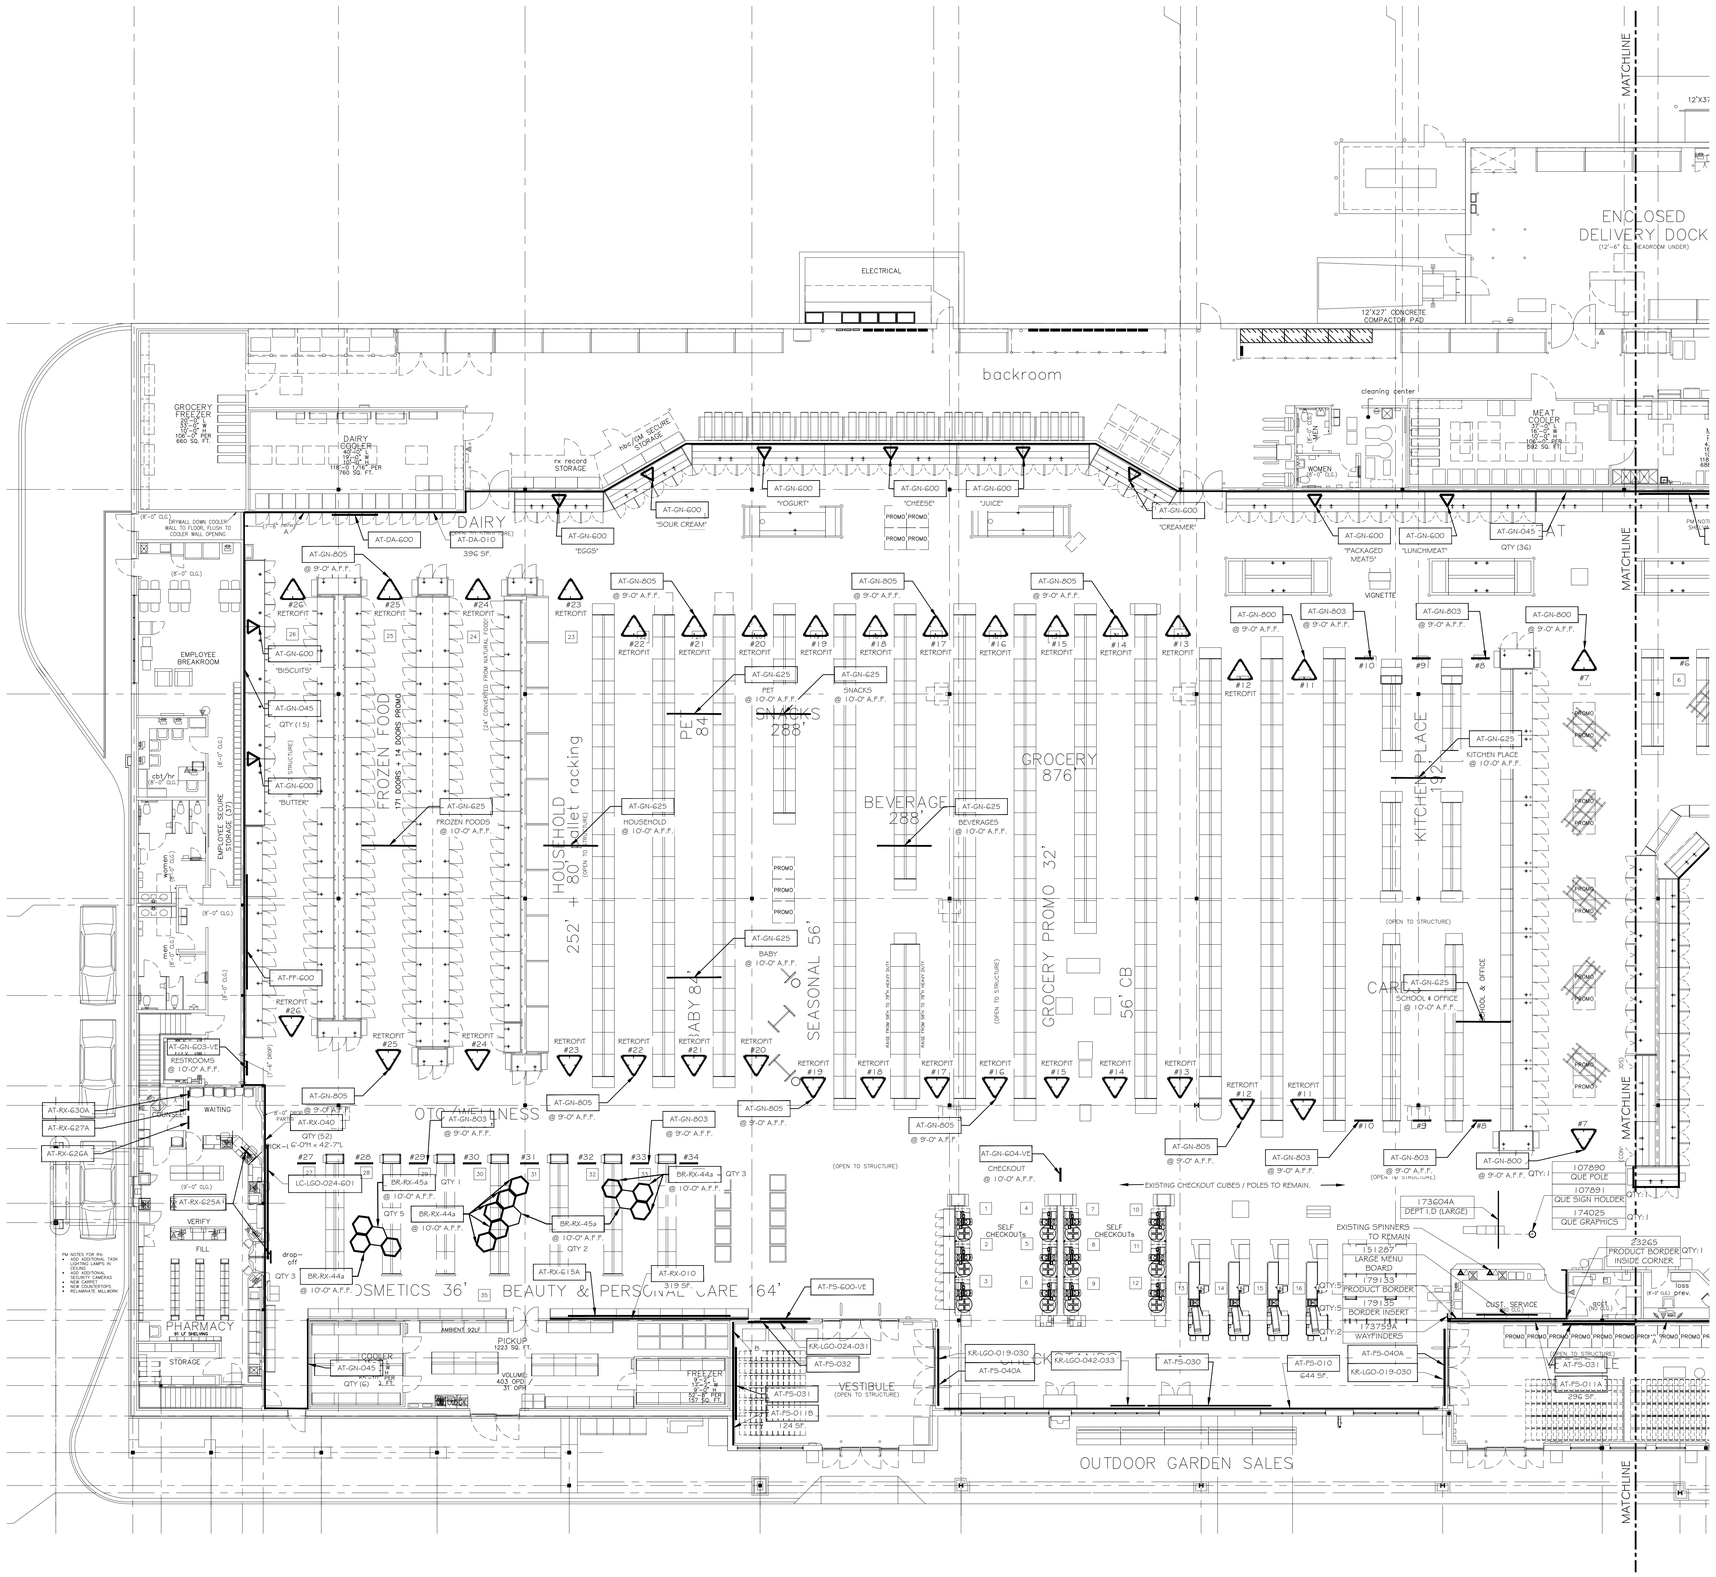


GENERAL NOTES:

- REFERENCE ARCHITECTURAL SPECIFICATIONS FOR ADDITIONAL SUPPLEMENTAL SIGNAGE AND FINISH REQUIREMENTS NOT SHOWN ON DECOR DRAWINGS.

- CONTACT DECOR FABRICATOR WITH QUESTIONS REGARDING PARTS RECEIVED.

- INSTALLERS TO COORDINATE CLEAR HANGING POINTS WITH TRACK LIGHTING.

-ALL EXPOSED STEEL COLUMNS LOCATED ON THE SALES FLOOR WILL NEED TO BE FINISHED WITH PT-730 SW-7067 CITYSCAPE (FOR NEW BUILD STORES). EXISTING STORES WILL PAINT COLUMNS PT-704 AGREEABLE GREY

- LOCATION OF ALL DECOR TO BE SITE VERIFIED BASED ON MERCHANDISING.


dlfab DESIGN FABRICATIONS
1100 EAST MANDOLINE AVE.
SUITE 100
MADISON HEIGHTS, MI 48071
T 800.968.9440
F 248.597.0988



COPYRIGHT © 2021
ALL DRAWINGS AND DESIGNS ARE THE SOLE PROPERTY OF DESIGN FABRICATIONS, INC. THESE DRAWINGS ARE NOT TO BE COPIED WITHOUT WRITTEN CONSENT FROM DESIGN FABRICATIONS, INC. THESE DRAWINGS WERE PREPARED EXCLUSIVELY FOR THIS PROJECT. IT IS ILLEGAL FOR UNAUTHORIZED PERSONS TO USE THESE DRAWINGS OR DESIGNS FOR ANY OTHER PROJECT.

DO NOT SCALE DRAWINGS- USE FIGURED DIMENSIONS ONLY.


SHEET TITLE
# OVERHEAD DECOR PLAN

PROJECT NAME
KROGER, R-327

PROJECT LOCATION
7805 TIMBERLAKE ROAD
LYNCHBURG, VA, 24502

| ISSUED FOR | DATE |
|---|---|
| 80% REVIEW | 11/08/21 |
| 100% DRAWINGS | 11/29/21 |

| NO. | REVISED BY: | DATE |
|---|---|---|
| 1 | XXX | XXX |

DRAWN: CS
CHECKED: KJ/SD
SCALE: 3/32" = 1'-0"
JOB NO.: 2108-041
SHEET #: I1.3a