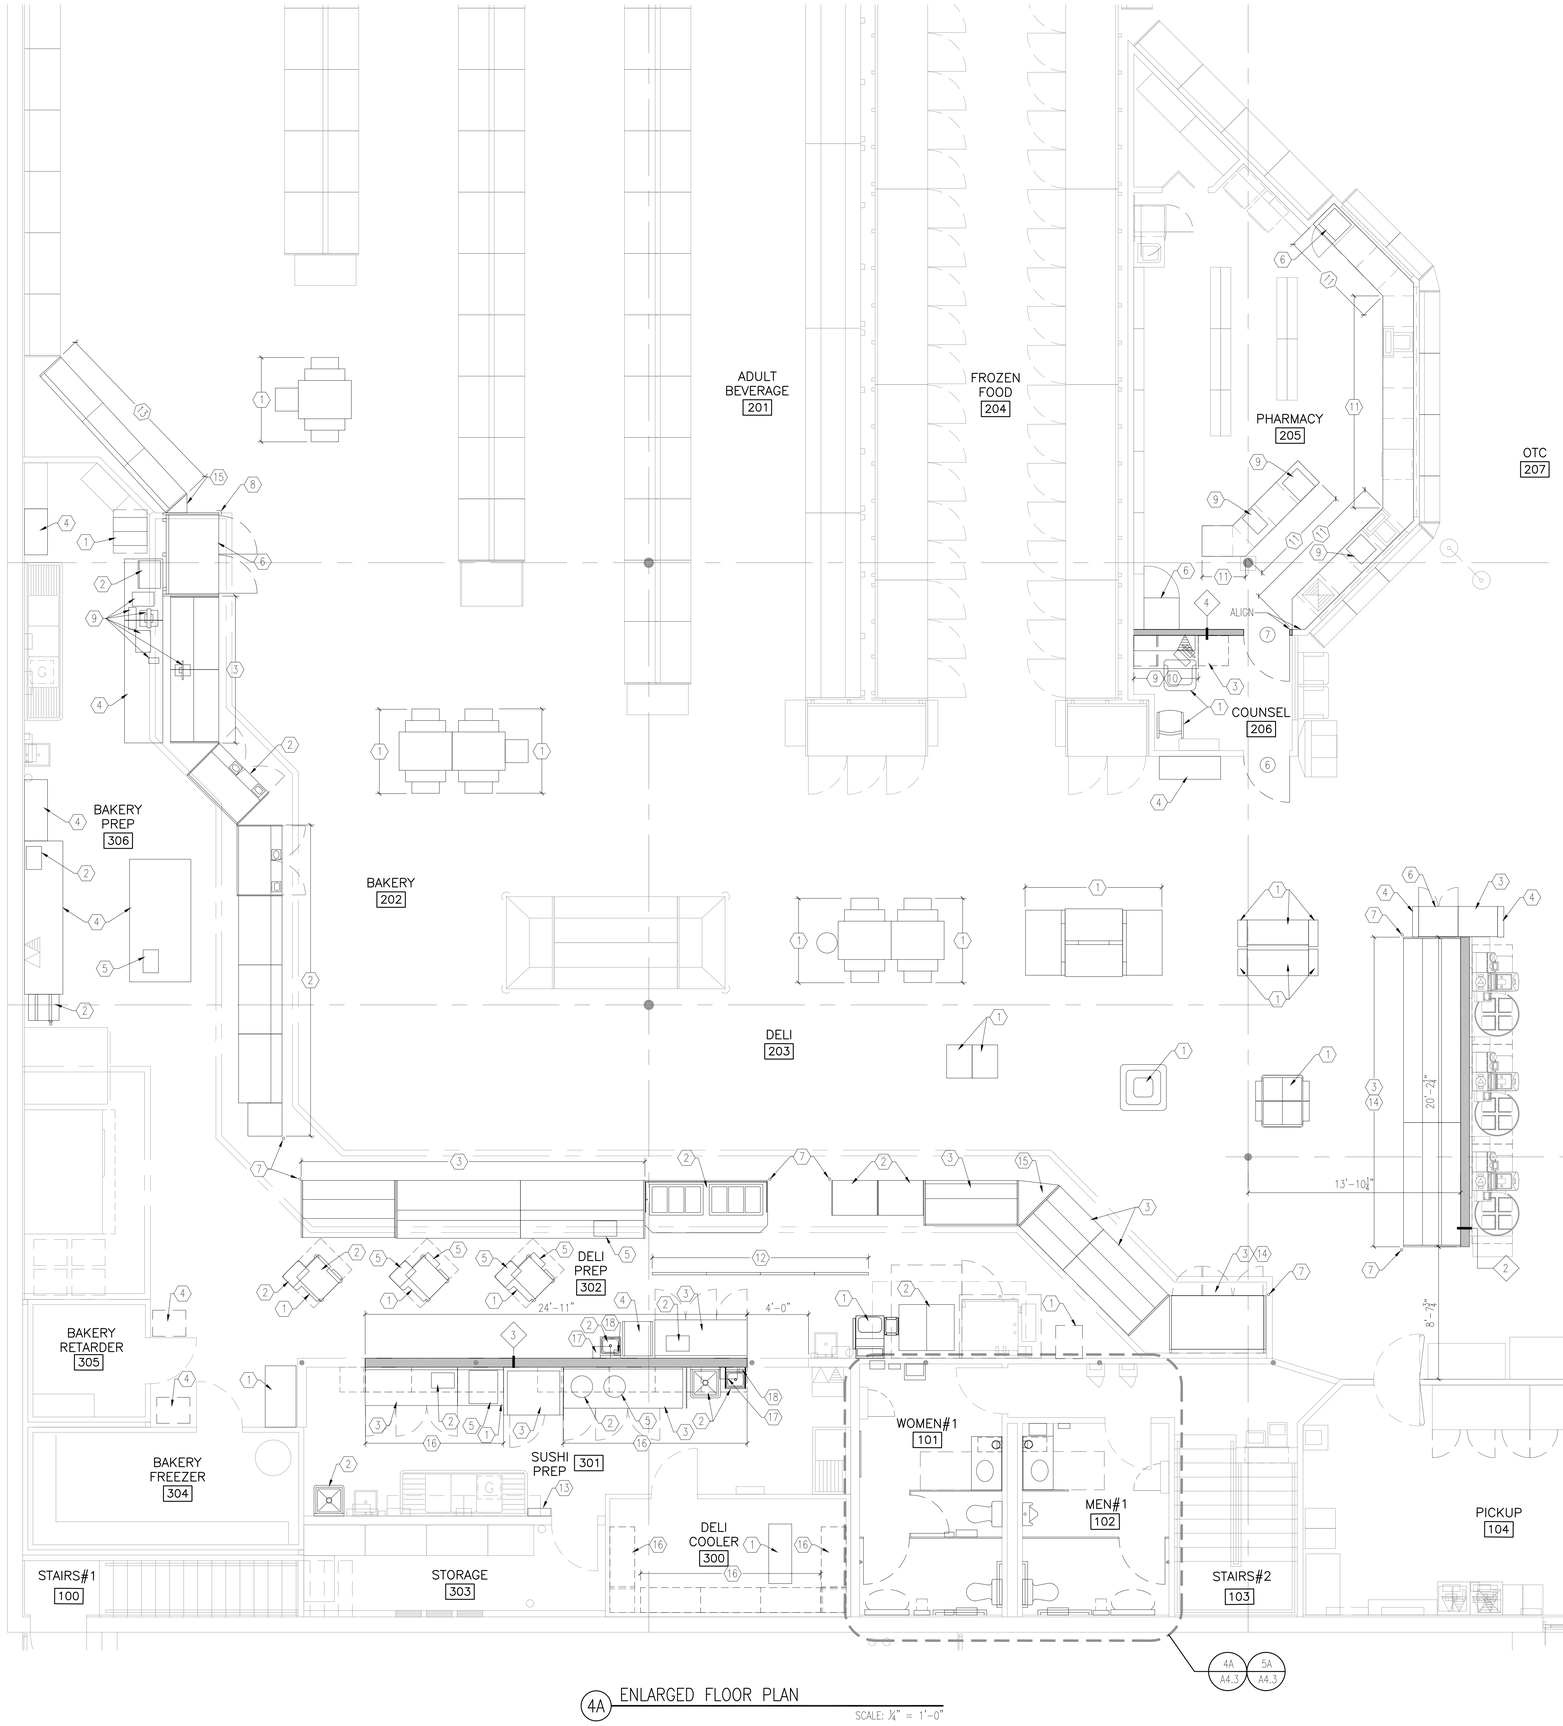

4A ENLARGED FLOOR PLAN

SCALE: ¼" = 1'-0"

PLAN NOTES

1. NEW FIXTURE TO BE FURNISHED BY KROGER AND INSTALLED BY G.C. PER SPEC. SECT. 114113. NO ELECTRICAL OR PLUMBING WORK REQUIRED.
2. NEW FIXTURE TO BE FURNISHED BY KROGER AND INSTALLED BY G.C. PER SPEC. SECT. 114113. SEE PLUMBING AND/OR ELECTRICAL FOR MORE INFORMATION.
3. NEW FIXTURE TO BE FURNISHED BY KROGER AND INSTALLED BY REFRIGERATION CONTRACTOR (R.C.) PER SPEC. SECT. 114122. SEE PLUMBING, ELECTRICAL AND/OR REFRIGERATION DRAWINGS FOR MORE INFORMATION. G.C. TO COORDINATE.
4. RELOCATED FIXTURE TO BE INSTALLED BY G.C. PER SPEC. SECT. 114113. NO ELECTRICAL OR PLUMBING WORK REQUIRED.
5. RELOCATED FIXTURE TO BE INSTALLED BY G.C. PER SPEC. SECT. 114113. SEE PLUMBING AND/OR ELECTRICAL FOR MORE INFORMATION.
6. RELOCATED FIXTURE TO BE INSTALLED BY R.C. PER SPEC. SECT. 114122. SEE PLUMBING, ELECTRICAL AND/OR REFRIGERATION DRAWINGS FOR MORE INFORMATION. G.C. TO COORDINATE.
7. FURNISH & INSTALL NEW STAINLESS STEEL REMOVABLE POST CORNER GUARD PER ASD-19 & SPEC. SECT. 114113-00.
8. FURNISH & INSTALL NEW STAINLESS STEEL GLASS DOOR END CASE CORNER GUARDS PER ASD-160A & SPEC. SECT. 114113-00.
9. OWNER TO FURNISH & INSTALL COMPUTER / TERMINAL / REGISTER / P.O.S.. CONTRACTOR TO SUPPLY POWER AS REQUIRED AND COORDINATE INSTALLATION. SEE ELECTRICAL DRAWINGS.
10. INSTALL NEW KROGER FURNISHED MILLWORK. COORDINATE WITH ELECTRICAL DRAWINGS AND MILLWORK SHOP DRAWINGS. APPLY VINYL BASE TO BOTTOM SURFACES EXPOSED TO SALES FLR. SIDE PER ASD 51-D.
11. KROGER TO RE-LAMINATE EXISTING MILLWORK. G.C. TO PROVIDE UTILITY (PLUMBING, ELECTRICAL, ETC.) ASSISTANCE W/ ALL REQUIRED DISCONNECTION/RECONNECTION.
12. INSTALL NEW DELI MENU MONITOR, FURNISHED BY KROGER, PER ASD-72, ELECTRICAL DRAWINGS AND FIXTURING NOTES. SEE ELECTRICAL FOR POWER REQUIREMENTS.
13. VENDOR SUPPLIED SANITIZER STATION. CONTRACTOR TO COORDINATE & SUPPLY WATER AS REQUIRED. SEE PLUMBING DRAWINGS.
14. FURNISH & INSTALL REFRIGERATED CASE CLOSURES PER GISD-2 & SPEC. SECT. 114113.
15. FURNISH & INSTALL NEW PLASTIC LAMINATE COVERED ¾" PLYWOOD FILLER AS REQUIRED PER SPEC. SECT. 114113. APPLY VINYL BASE TO BOTTOM SURFACES EXPOSED TO SALES FLR. SIDE PER ASD 51-D. PROVIDE SHOP DRAWINGS TO KROGER P.M. FOR APPROVAL PRIOR TO FABRICATION.
16. INSTALL KROGER FURNISHED NEW WALL ATTACHED FREEZER/COOLER/PREP RM. SHELVING PER GISD-16A & SPEC. SECT. 114113-15. FURNISH & INSTALL NEW BLOCKING WHERE REQUIRED.
17. INSTALL NEW KROGER FURNISHED PAPER TOWEL DISPENSER, SEE SPEC. SECT. 102813.
18. INSTALL NEW KROGER FURNISHED SOAP DISPENSER, SEE SPEC. SECT. 102813.

GENERAL NOTES

1. SEE SHEET A3.1 FOR ◇ PARTITION DETAILS.
2. SEE SHEET A3.1 FOR ○ DOOR SCHEDULE.
3. DIMENSIONS FOR METAL STUD PARTITION WALLS ARE TO FACE OF NEW SHEATHING OR FACE OF EXISTING FINISHED SURFACE UNLESS NOTED OTHERWISE.
4. SEE A5 SHEETS FOR ASD & GISD DETAILS.
5. INSTALL SOLID FRT WOOD BLOCKING IN ALL WALL LOCATIONS WHERE WALL MOUNTED FIXTURES, EQUIPMENT AND/OR ACCESSORIES ARE TO BE LOCATED INCLUDING BUT NOT EXCLUSIVE TO:
   - FLY TRAPPERS AND SCONCES
   - TELEVISIONS
   - IDF RACKS
   - WALL DESKS & MARKER BOARDS
   - FIRE EXTINGUISHERS

CAPSTONE
project services, plc
2211 WIDMAN WAY, SUITE 220
FORT MYERS, FL. 33901

COMMONWEALTH OF VIRGINIA
JOHN MARK HUGHES
Lic. No. 0401 014166
ARCHITECT
6-1-2020
SEAL

CAPSTONE
PROJECT SERVICES, PLC
ARCHITECTURAL & CONSTRUCTION SERVICES
OFFICE LOCATIONS: ROANOKE, VA & FT. MYERS, FL
CONSULTANT

A REMODEL FOR:
KROGER R-215
7480 LEE HIGHWAY FAIRLAWN, VA
PROJECT

6-1-2020
DATE
CONSTRUCTION SET

ENLARGED FLOOR PLAN
SHEET TITLE

REVISIONS		
MARK	DATE	DESCRIPTION

PROJECT NO:	CPS2020-051.4
CAD DWG FILE:	CPS2020-051.4-A4.1
DRAWN BY:	JMH
CHK'D BY:	JMH/LEN

A4.1
SHEET NO.