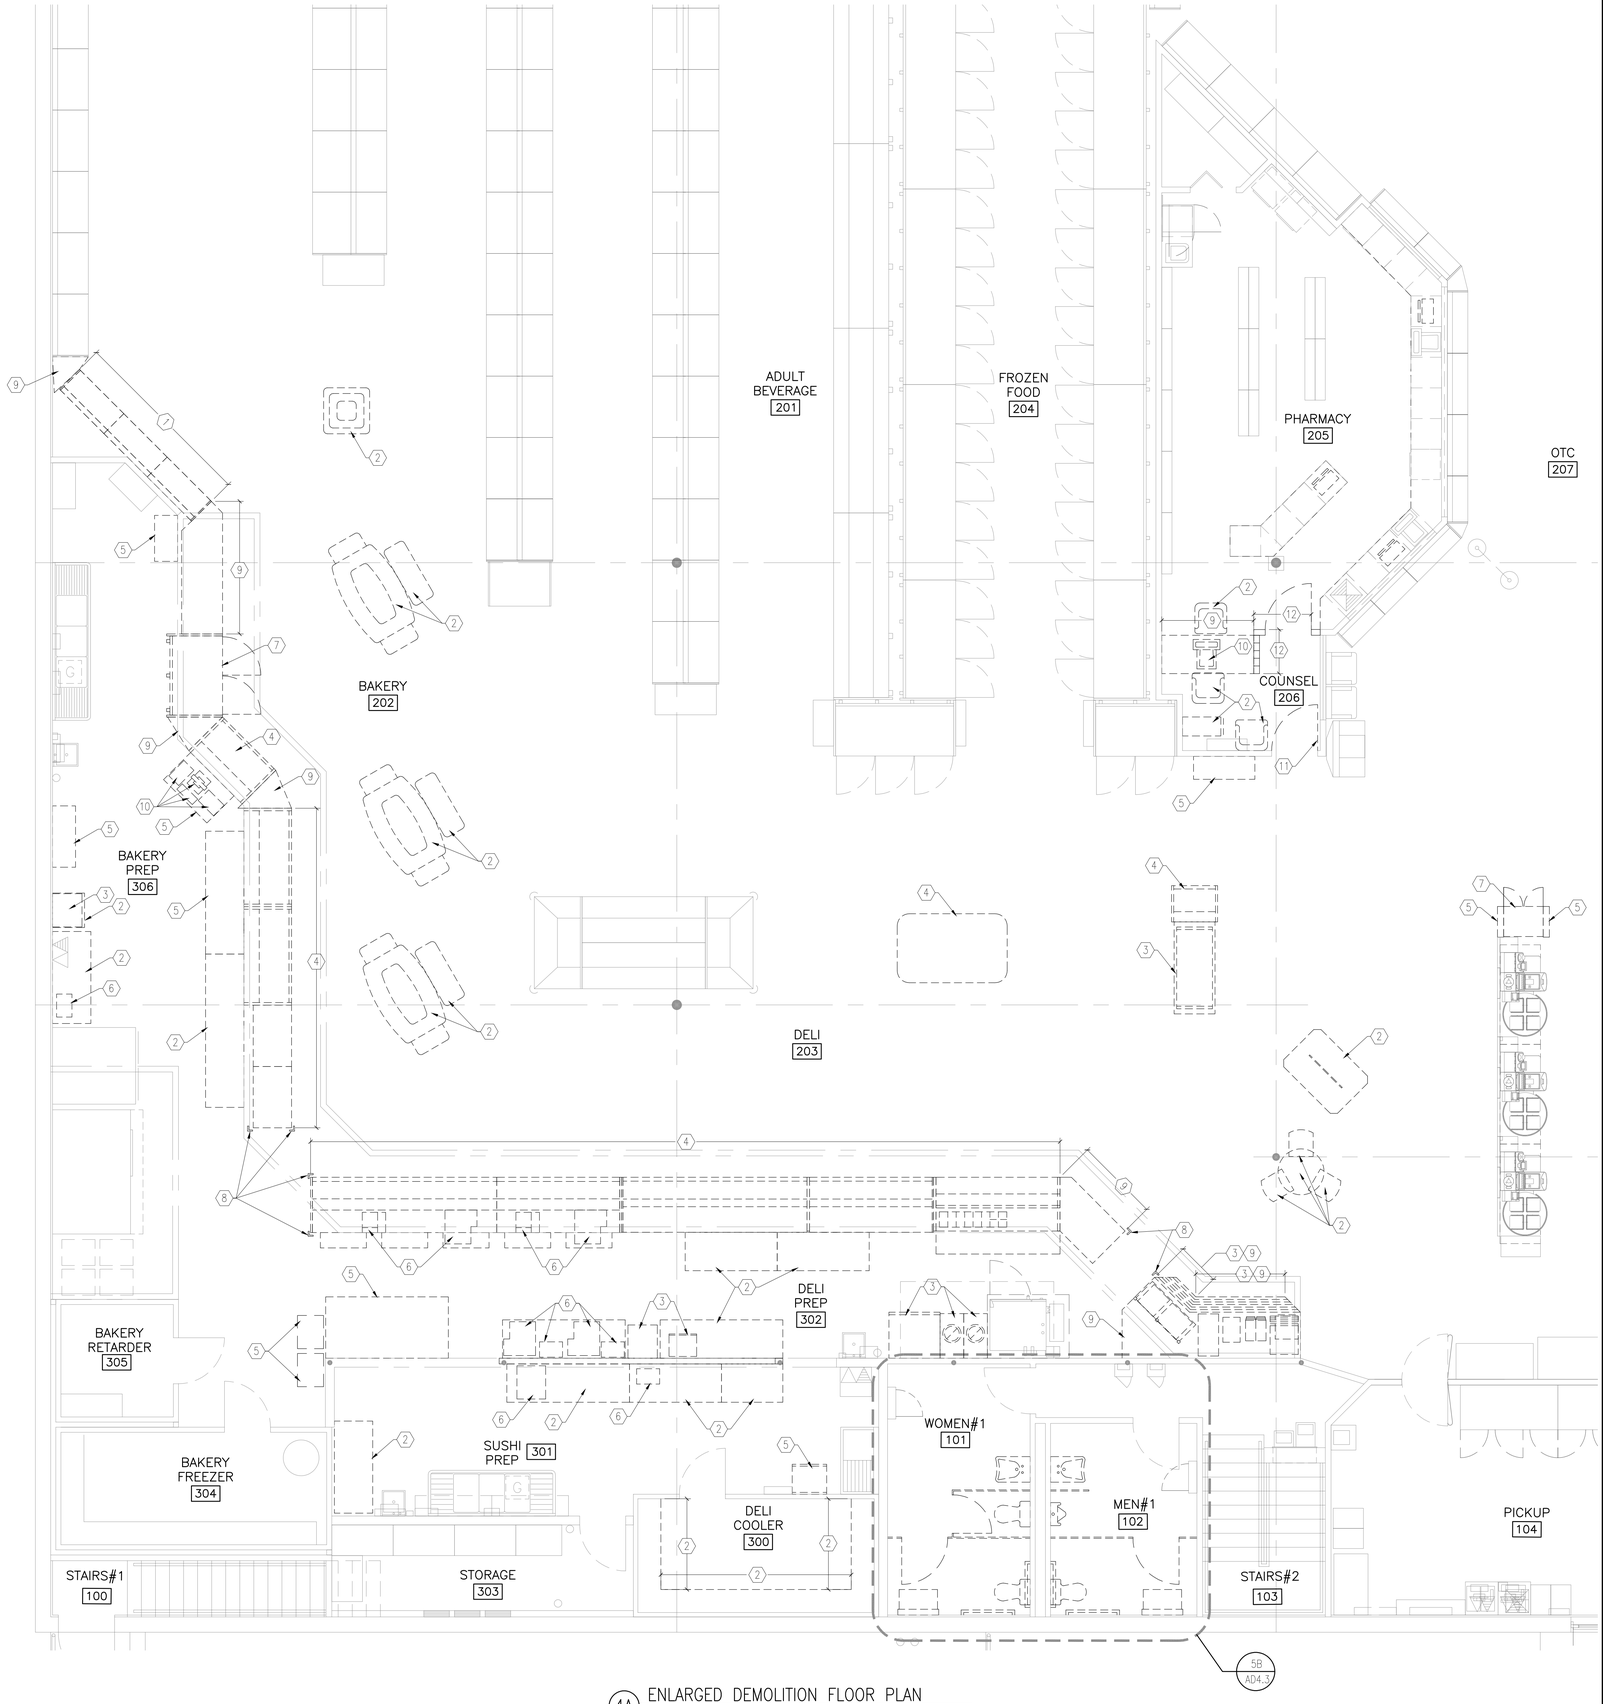

4A ENLARGED DEMOLITION FLOOR PLAN

SCALE: ¼" = 1'-0"

PLAN NOTES

1. REMOVE EXISTING SHELVING SYSTEMS COMPLETE INCLUDING ANY ASSOCIATED LIGHTING/POWER, END CAPS, AISLE DISPLAYS AND FILLERS. KROGER P.M. TO DIRECT/DETERMINE WHICH SHELVING UNITS ARE TO BE RE-USED/RELOCATED PER A4.1 AND UNITS FOR DISPOSAL BY G.C.. SEE ELECTRICAL DRAWINGS..
2. REMOVE & DISPOSE OF EXISTING FIXTURE. NO ELECTRICAL OR PLUMBING WORK REQUIRED.
3. REMOVE & DISPOSE OF EXISTING FIXTURE. SEE ELECTRICAL AND/OR PLUMBING DRAWINGS FOR MORE INFORMATION.
4. REFRIGERATION CONTRACTOR TO REMOVE & DISPOSE OF FIXTURE. SEE ELECTRICAL, PLUMBING AND/OR REFRIGERATION DRAWINGS FOR MORE INFORMATION. REFER TO SPECIFICATION SECTION 114143 FOR APPLIANCE DISPOSAL REQUIREMENTS. GENERAL CONTRACTOR TO COORDINATE.
5. REMOVE & RELOCATE EXISTING FIXTURE. NO ELECTRICAL OR PLUMBING WORK REQUIRED.
6. REMOVE & RELOCATE EXISTING FIXTURE. SEE ELECTRICAL AND/OR PLUMBING DRAWINGS FOR MORE INFORMATION.
7. REFRIGERATION CONTRACTOR TO REMOVE & RELOCATE FIXTURE. SEE ELECTRICAL, PLUMBING AND/OR REFRIGERATION DRAWINGS FOR MORE INFORMATION. GENERAL CONTRACTOR TO COORDINATE & REMOVE/DISPOSE OF ANY EXIST. ATTACHED SHELVING, FILLERS, VALANCES, ETC. THAT ARE NOT TO BE RELOCATED.
8. REMOVE & DISPOSE OF EXISTING STEEL CORNER GUARD & IN-SLAB SLEEVES AND/OR ANCHOR BOLTS WHERE OCCURS. PATCH FLOOR WHERE REQUIRED.
9. REMOVE & DISPOSE OF EXISTING MILLWORK/FILLER COMPLETE INCLUDING ANY RELATED UTILITIES. SEE ELECTRICAL AND/OR PLUMBING DRAWINGS FOR MORE INFORMATION. OWNER TO REMOVE ANY COUNTER TOP EQUIPMENT, COMPUTERS, ETC. NOT OTHERWISE INDICATED. PATCH EXISTING FLOOR SLAB & REFINISH TO MATCH EXISTING ADJACENT WHERE PENETRATED.
10. OWNER TO REMOVE & RELOCATE/DISPOSE OF EXISTING COMPUTER, TERMINAL AND/OR SCALE. G.C. TO COORDINATE & REMOVE ELECTRICAL SERVICE WHERE/IF DIRECTED BY ELECTRICAL DRAWINGS.
11. REMOVE & DISPOSE OF EXISTING DOOR(S), EXISTING FRAME TO REMAIN. PREP FRAME (SAND, CLEAN) FOR RE-PAINT.
12. REMOVE & DISPOSE OF EXISTING WALL PARTITION COMPLETE INCLUDING ASSOCIATED UTILITIES, DOOR/FRAME, GLASS BLOCK, ETC. PATCH FLOOR SLAB WHERE PENETRATED AND FURNISH/INSTALL NEW FLOOR FINISH MATERIALS TO MATCH EXISTING ADJACENT.

GENERAL NOTES

1. SEE AD1.1 FOR INFORMATION/REQUIREMENTS.

CAPSTONE
project services, plc
2211 WIDMAN WAY, SUITE 220
FORT MYERS, FL. 33901

COMMONWEALTH OF VIRGINIA
JOHN MARK HUGHES
Lic. NO. 0401 014166
ARCHITECT
6-1-2020
SEAL

CAPSTONE
PROJECT SERVICES, PLC
ARCHITECTURAL & CONSTRUCTION SERVICES
OFFICE LOCATIONS: ROANOKE, VA & FT. MYERS, FL
CONSULTANT

A REMODEL FOR:
KROGER R-215
7480 LEE HIGHWAY
FAIRLAWN, VA
PROJECT

6-1-2020
DATE
CONSTRUCTION SET

ENLARGED DEMOLTION FLOOR PLAN
SHEET TITLE

REVISIONS		
MARK	DATE	DESCRIPTION

PROJECT NO:	CPS2020-051.4
CAD DWG FILE:	CPS2020-051.4-AD4.1
DRAWN BY:	JMH
CHK'D BY:	JMH/LEN

AD4.1
SHEET NO.