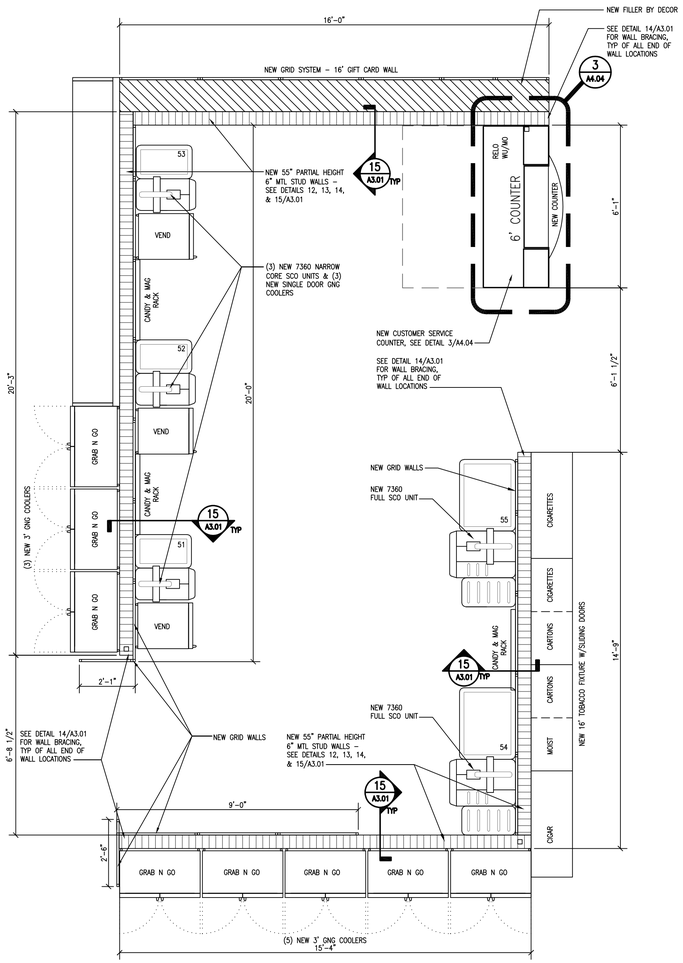

1 A4.04 ENLARGED CUSTOMER SERVICE KIOSK
SCALE: 3/8" = 1'-0"

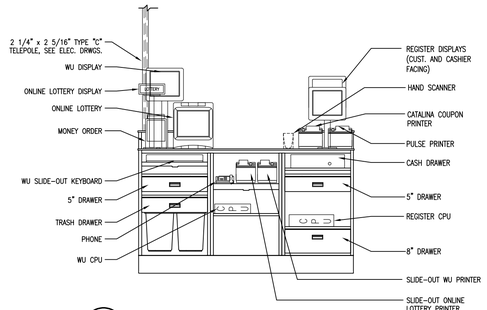

2 A4.04 CUSTOMER SERVICE COUNTER ELEVATION
1/2"=1'-0"

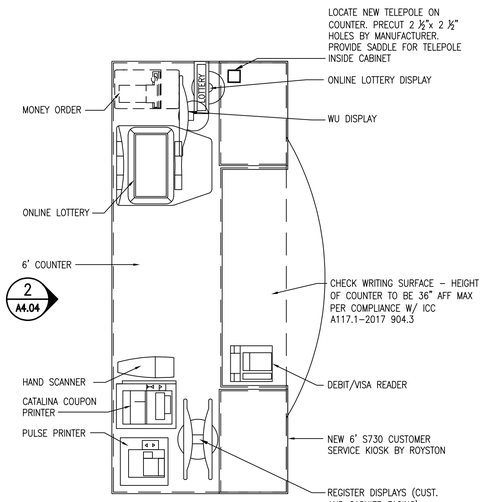

3 A4.04 ENLARGED CUSTOMER SERVICE COUNTER
1/2"=1'-0"

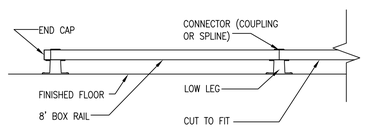

4 A4.04 ENLARGED ELEVATION CART BUMPER SYSTEM
3/4" = 1'-0"

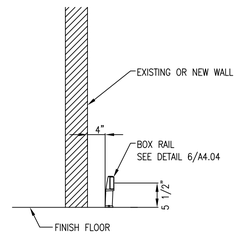

5 A4.04 SECTION AT CART RAIL
3/4" = 1'-0"

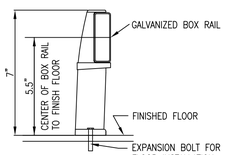

6 A4.04 BOX RAIL DETAIL
N.T.S

MANUFACTURED BY:		McCUE CORP. PHONE # 1-800 (800-8503) BOSTON GROUP PHONE # 1-617 (974-9574)	
BOX RAIL CHART			
	DESCRIPTION	McCUE	BOSTON
QUANTITY (4)	8' BOX RAIL	CSB-96	BOX7-BRL
QUANTITY (8)	LEGS	CSB-LLK	
QUANTITY (6)	END CAPS	CSBE-00	BOX7-REC
QUANTITY (2)	CONNECTORS	CSBC	
QUANTITY (16)	ANCHORS		110-0.625x4-CCA
QUANTITY (2)	MIDDLE BRACKET		BOX7-BRKT-M
QUANTITY (6)	STANDARD BRACKET		BOX7-BRKT
CARTSTOP GUIDANCE RAIL CHART (McCUE)			
QUANTITY (XX)	56" BARRIER TUBE (CSGR-56)		
QUANTITY (XX)	42 1/2" UPRIGHT END (CSGR-42.5E)		
QUANTITY (XX)	42 1/2" UPRIGHT MID (CSGR-42.5M)		

THE CART BUMPERS IN THE VESTIBULE ARE INTENDED TO PROTECT BOTH THE WALL AND THE CARTS. THE BUMPERS SHOULD BE FLOOR MOUNTED. BOX RAIL CART BUMPERS ARE AVAILABLE ONLY IN 8 FOOT LENGTHS. MANUFACTURED BY McCUE CORPORATION PHONE # 1-(800) 800-8503, OR BOSTON GROUP PHONE # 1-(617) 974-9574. GENERAL CONTRACTOR SHALL BE RESPONSIBLE FOR VERIFYING ALL QUANTITIES OF BOXRAIL COMPONENTS REQUIRED.

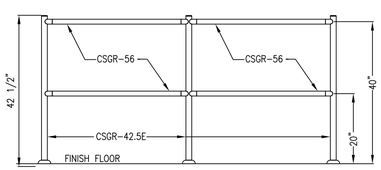

7 A4.04 ELEVATION AT GUIDANCE RAIL
N.T.S

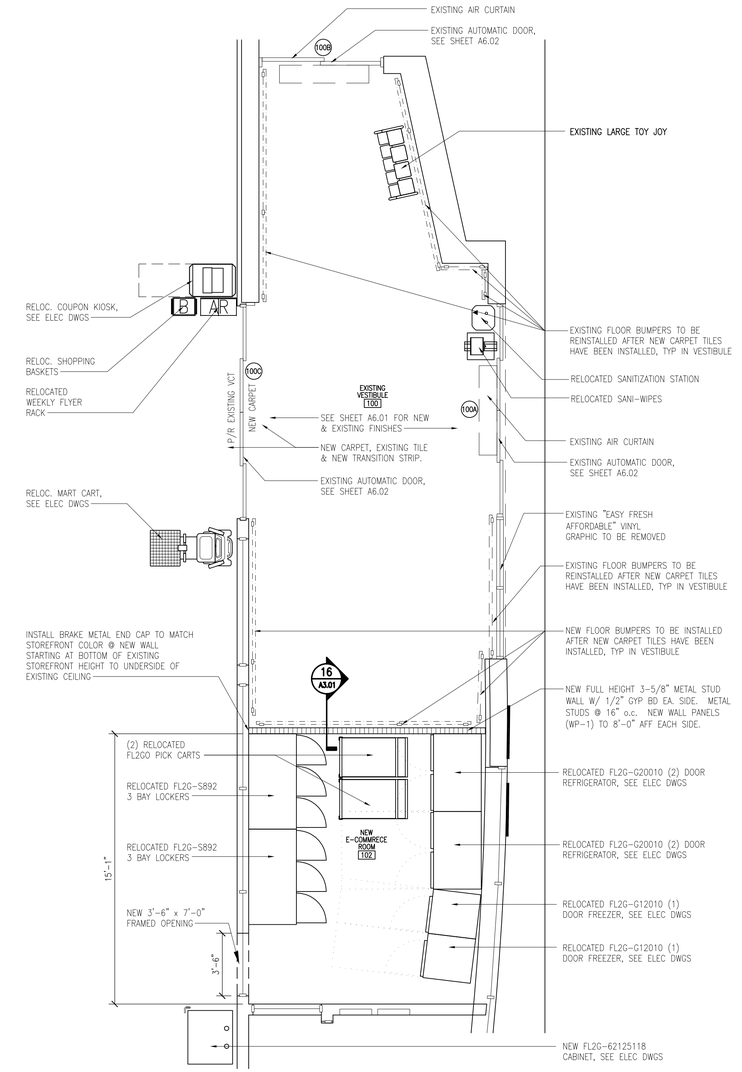

8 A4.04 ENLARGED VESTIBULE / E-COMMERCE ROOM PLAN
SCALE: 1/4" = 1'-0"

ALLIANCE ARCHITECTURE OF THE TRIAD
720 Coliseum Drive, Suite 112
Winston-Salem, NC 27106
Phone: 336-722-4447

PROFESSIONAL'S SEAL:

NORTH CAROLINA REGISTERED ARCHITECT ANDREW J. LOPINTO 8/29/2022

CORPORATE SEAL:

ALLIANCE ARCHITECTURE OF THE TRIAD, PC REGISTERED ARCHITECTURAL CORPORATION LICENSE NO. 50943 NORTH CAROLINA WINSTON-SALEM, N.C.

REVISIONS

NO	DATE	REMARKS
1	00/00/00	COMMENTS

END

FOOD LION
2110 Executive Drive, Salisbury, NC 28145
(telephone: 704.633.8250)
Food Lion is an AHOLD DELHAIZE company.

FOOD LION REMODEL
STORE #1657
4330 E. TENTH STREET
GREENVILLE, NC

PROJECT NO: 1657FLMK22
DATE: 08/29/2022

16 OF 40
A4.04

ENLARGED VESTIBULE & CUSTOMER SERVICE PLANS & DETAILS
CHECKED: AJL DRAWN: VPS

FILE NAME: E:\JOBS\22069 - FOOD LION #1657-GREENVILLE NC\165744.04_A.DWG Aug 25, 2022 - 10:59am